
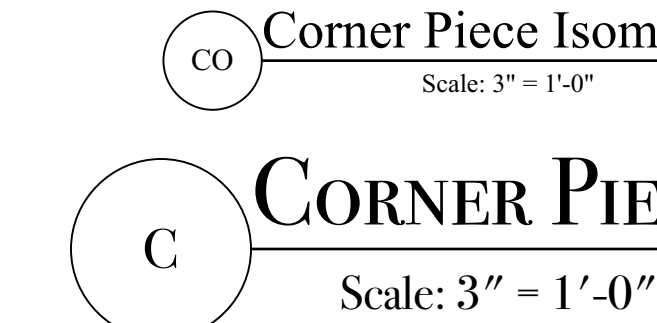
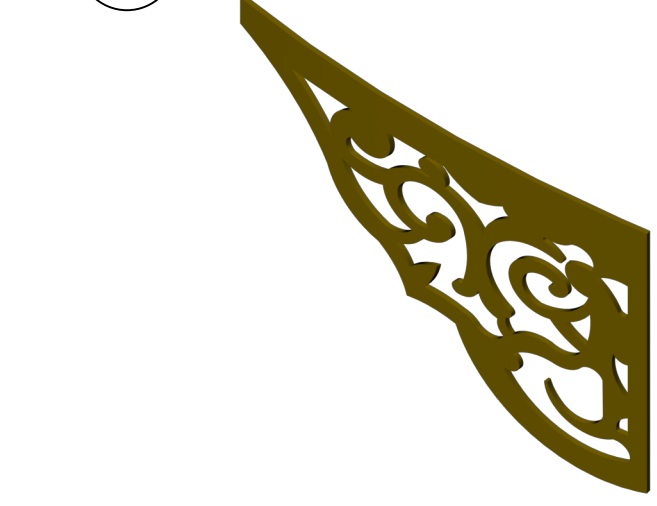
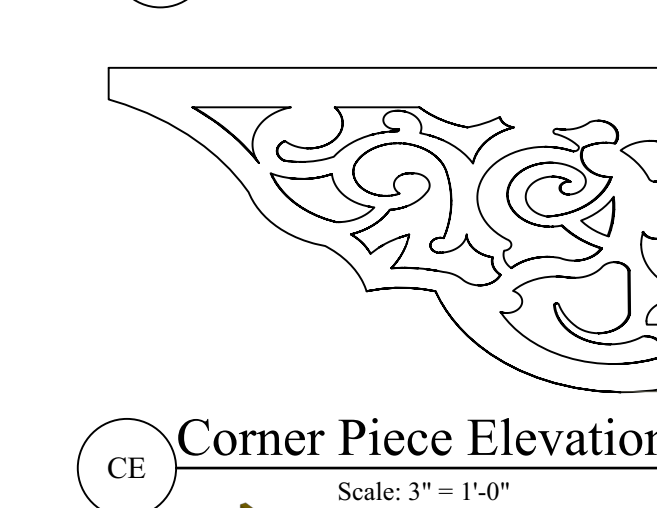
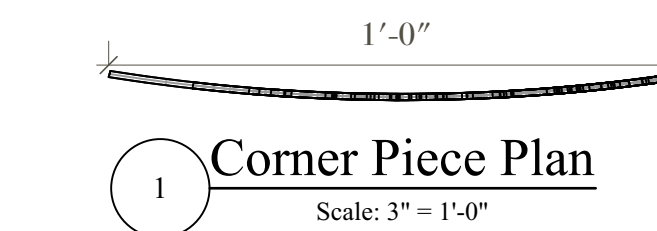
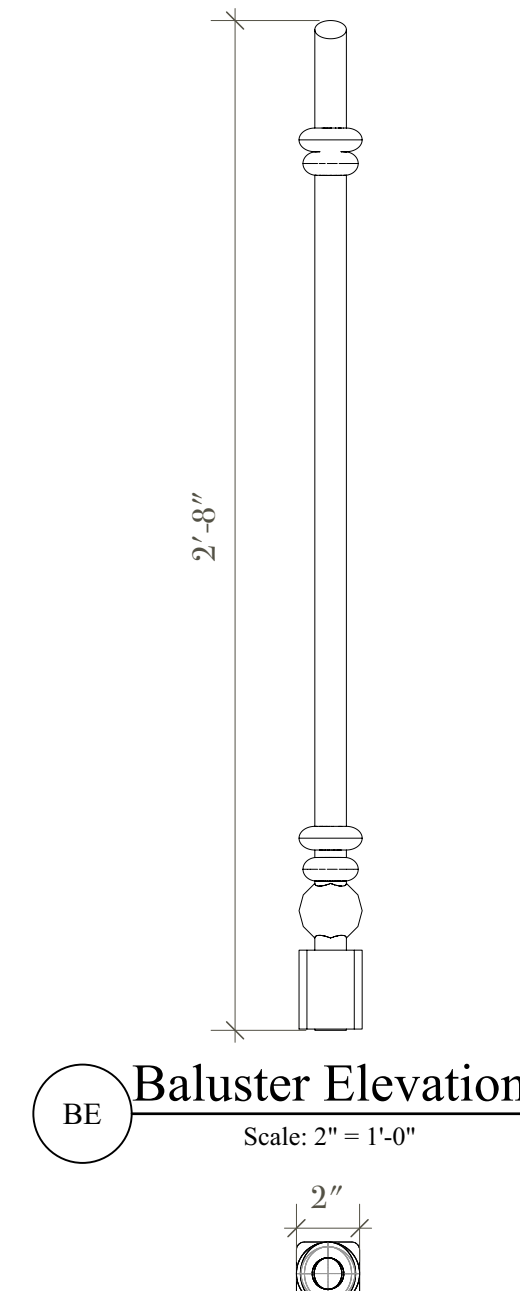
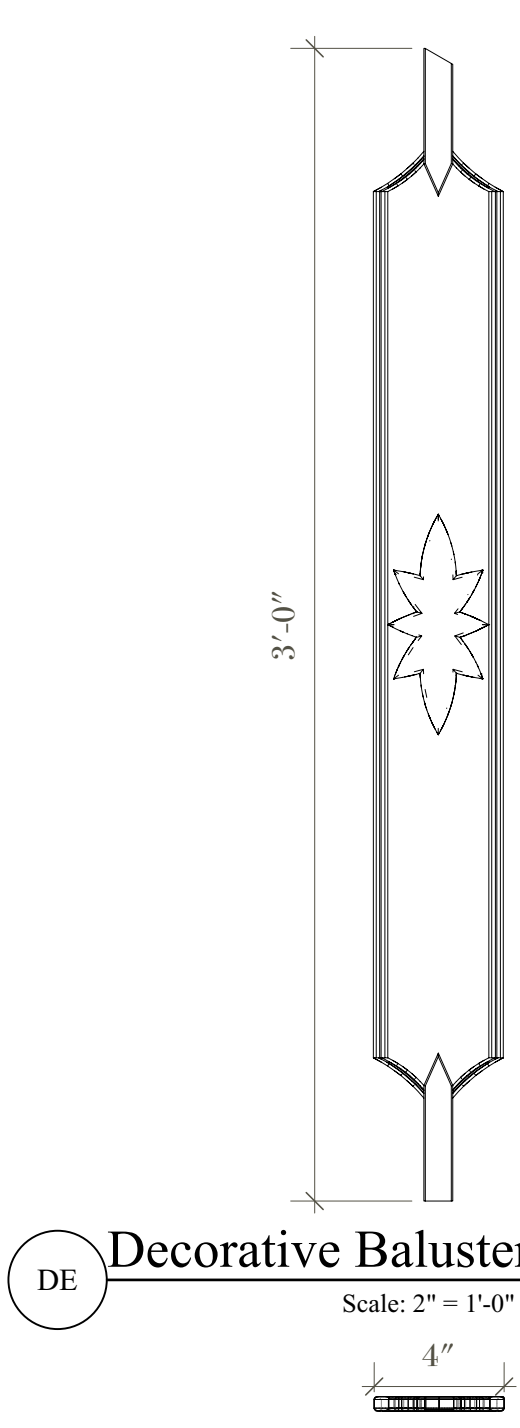
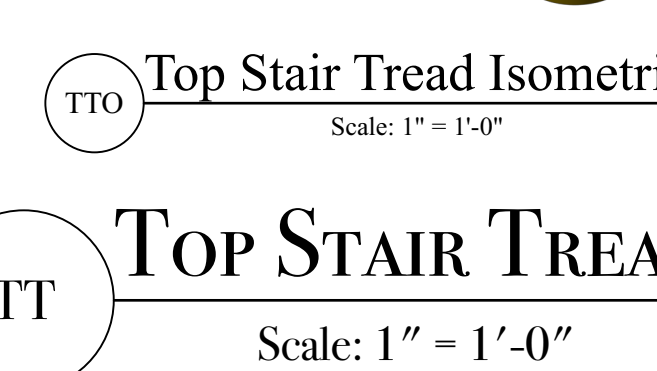
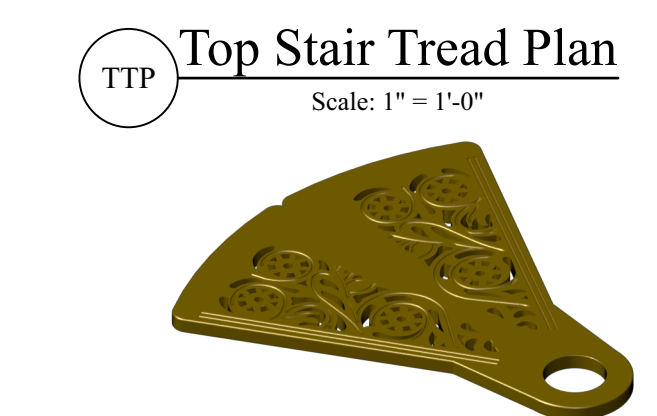
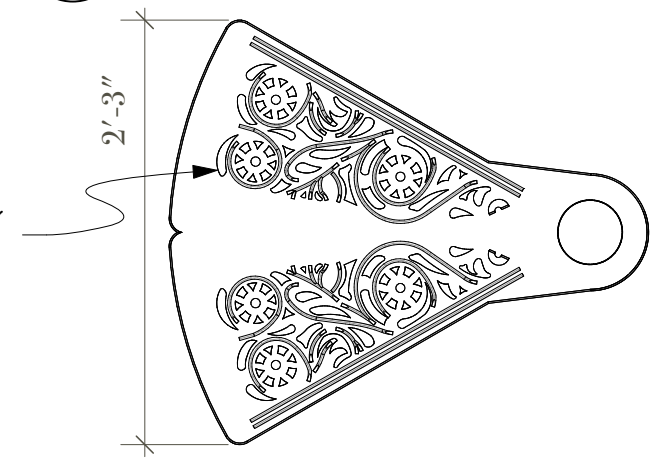
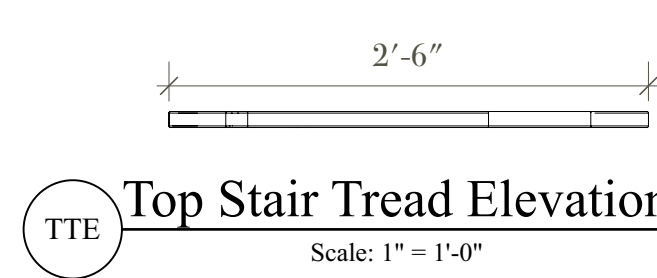
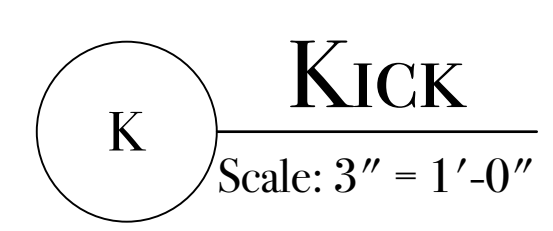
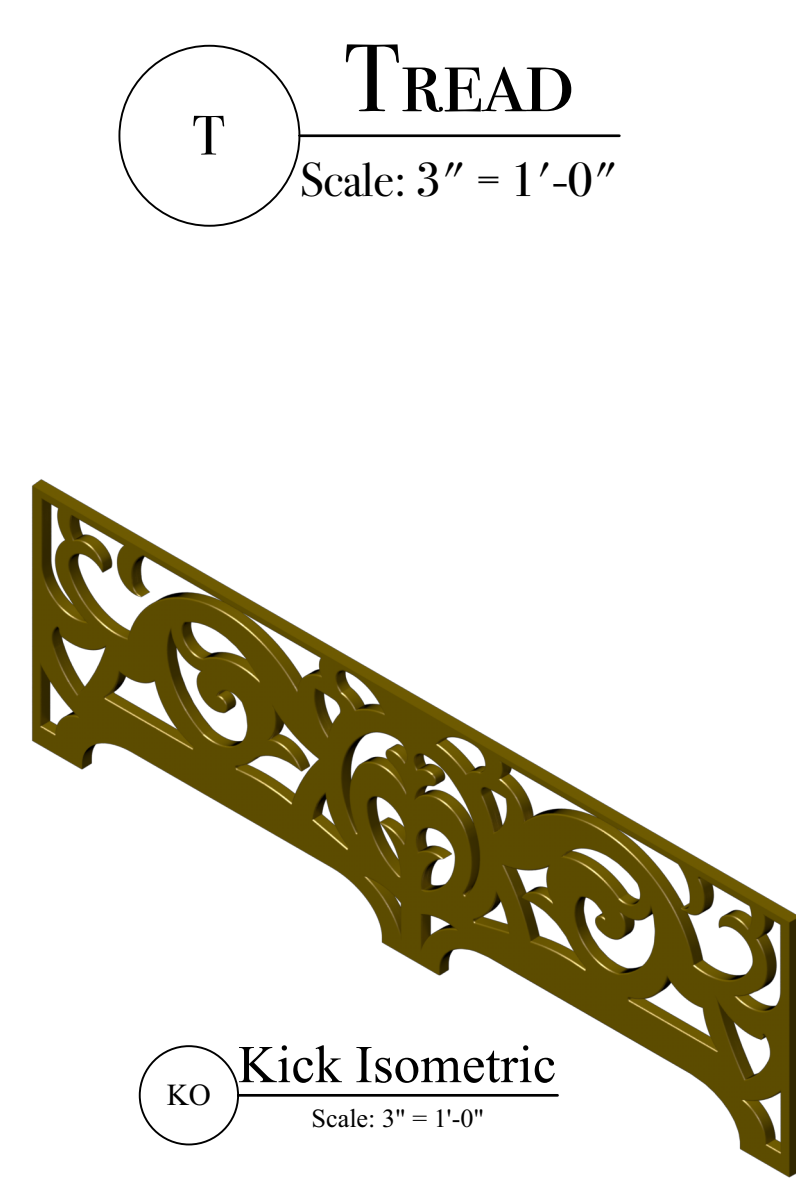
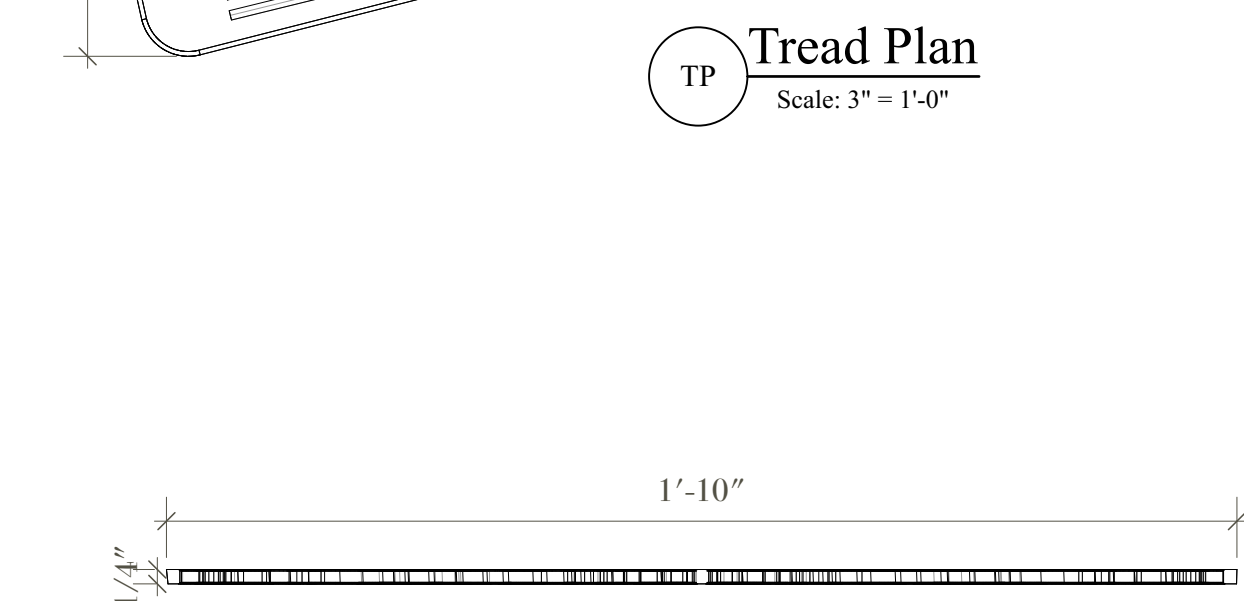
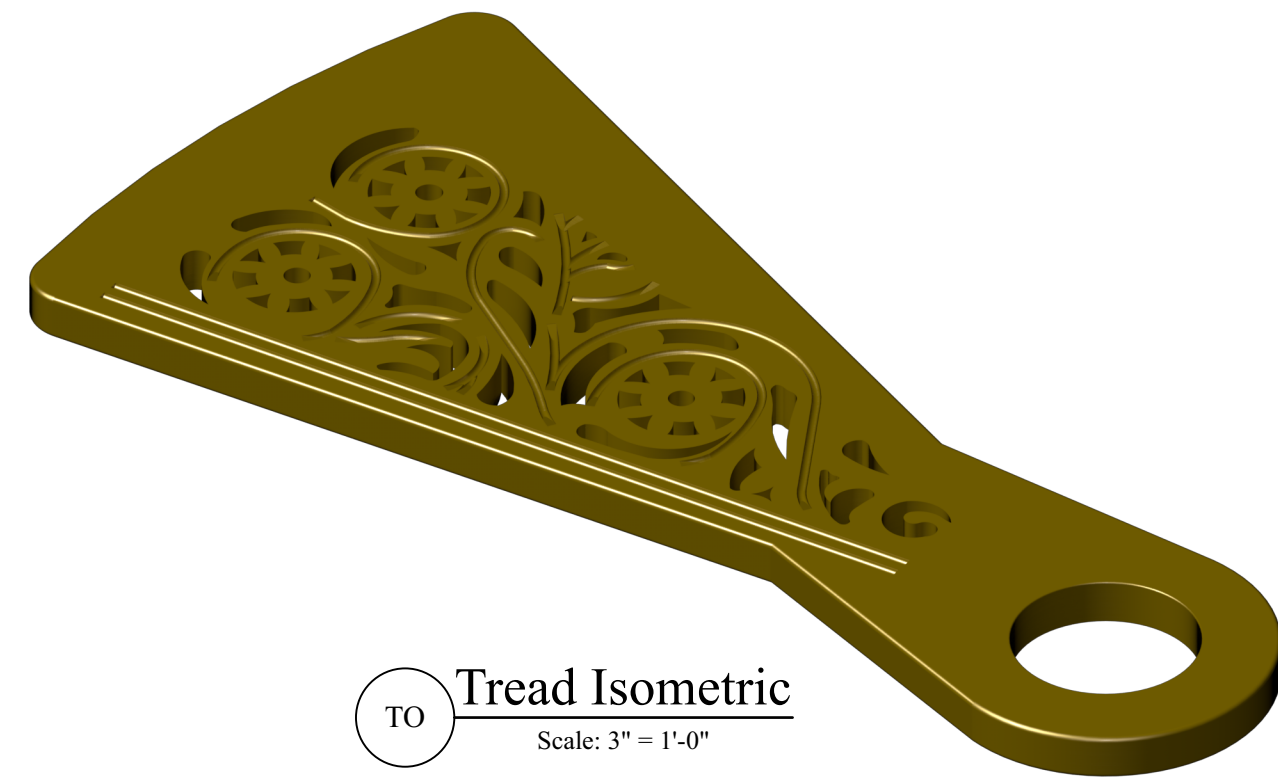
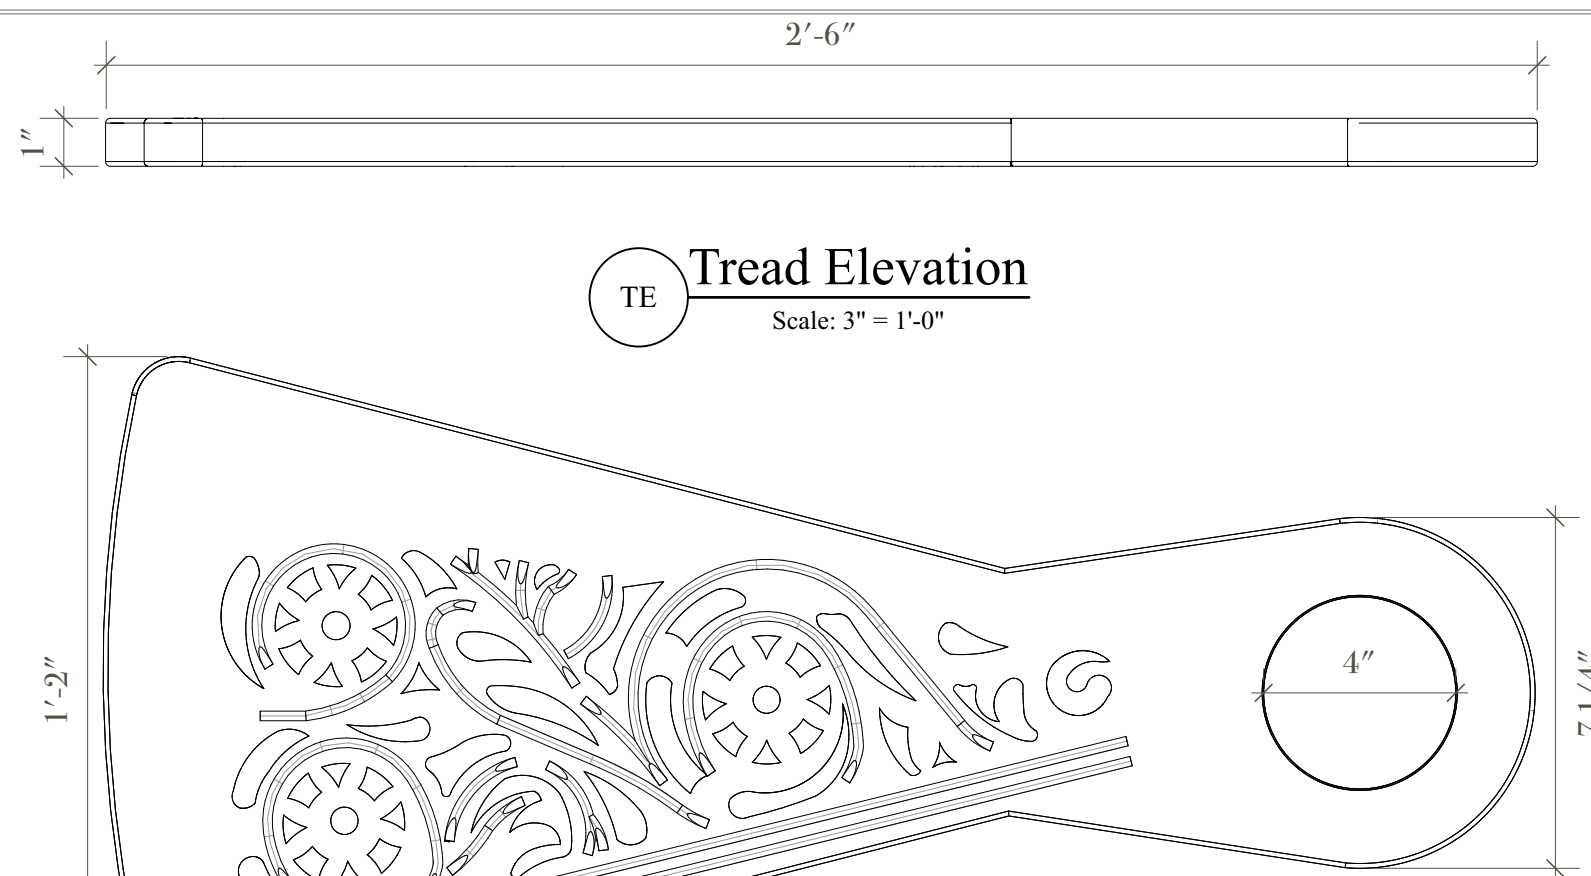
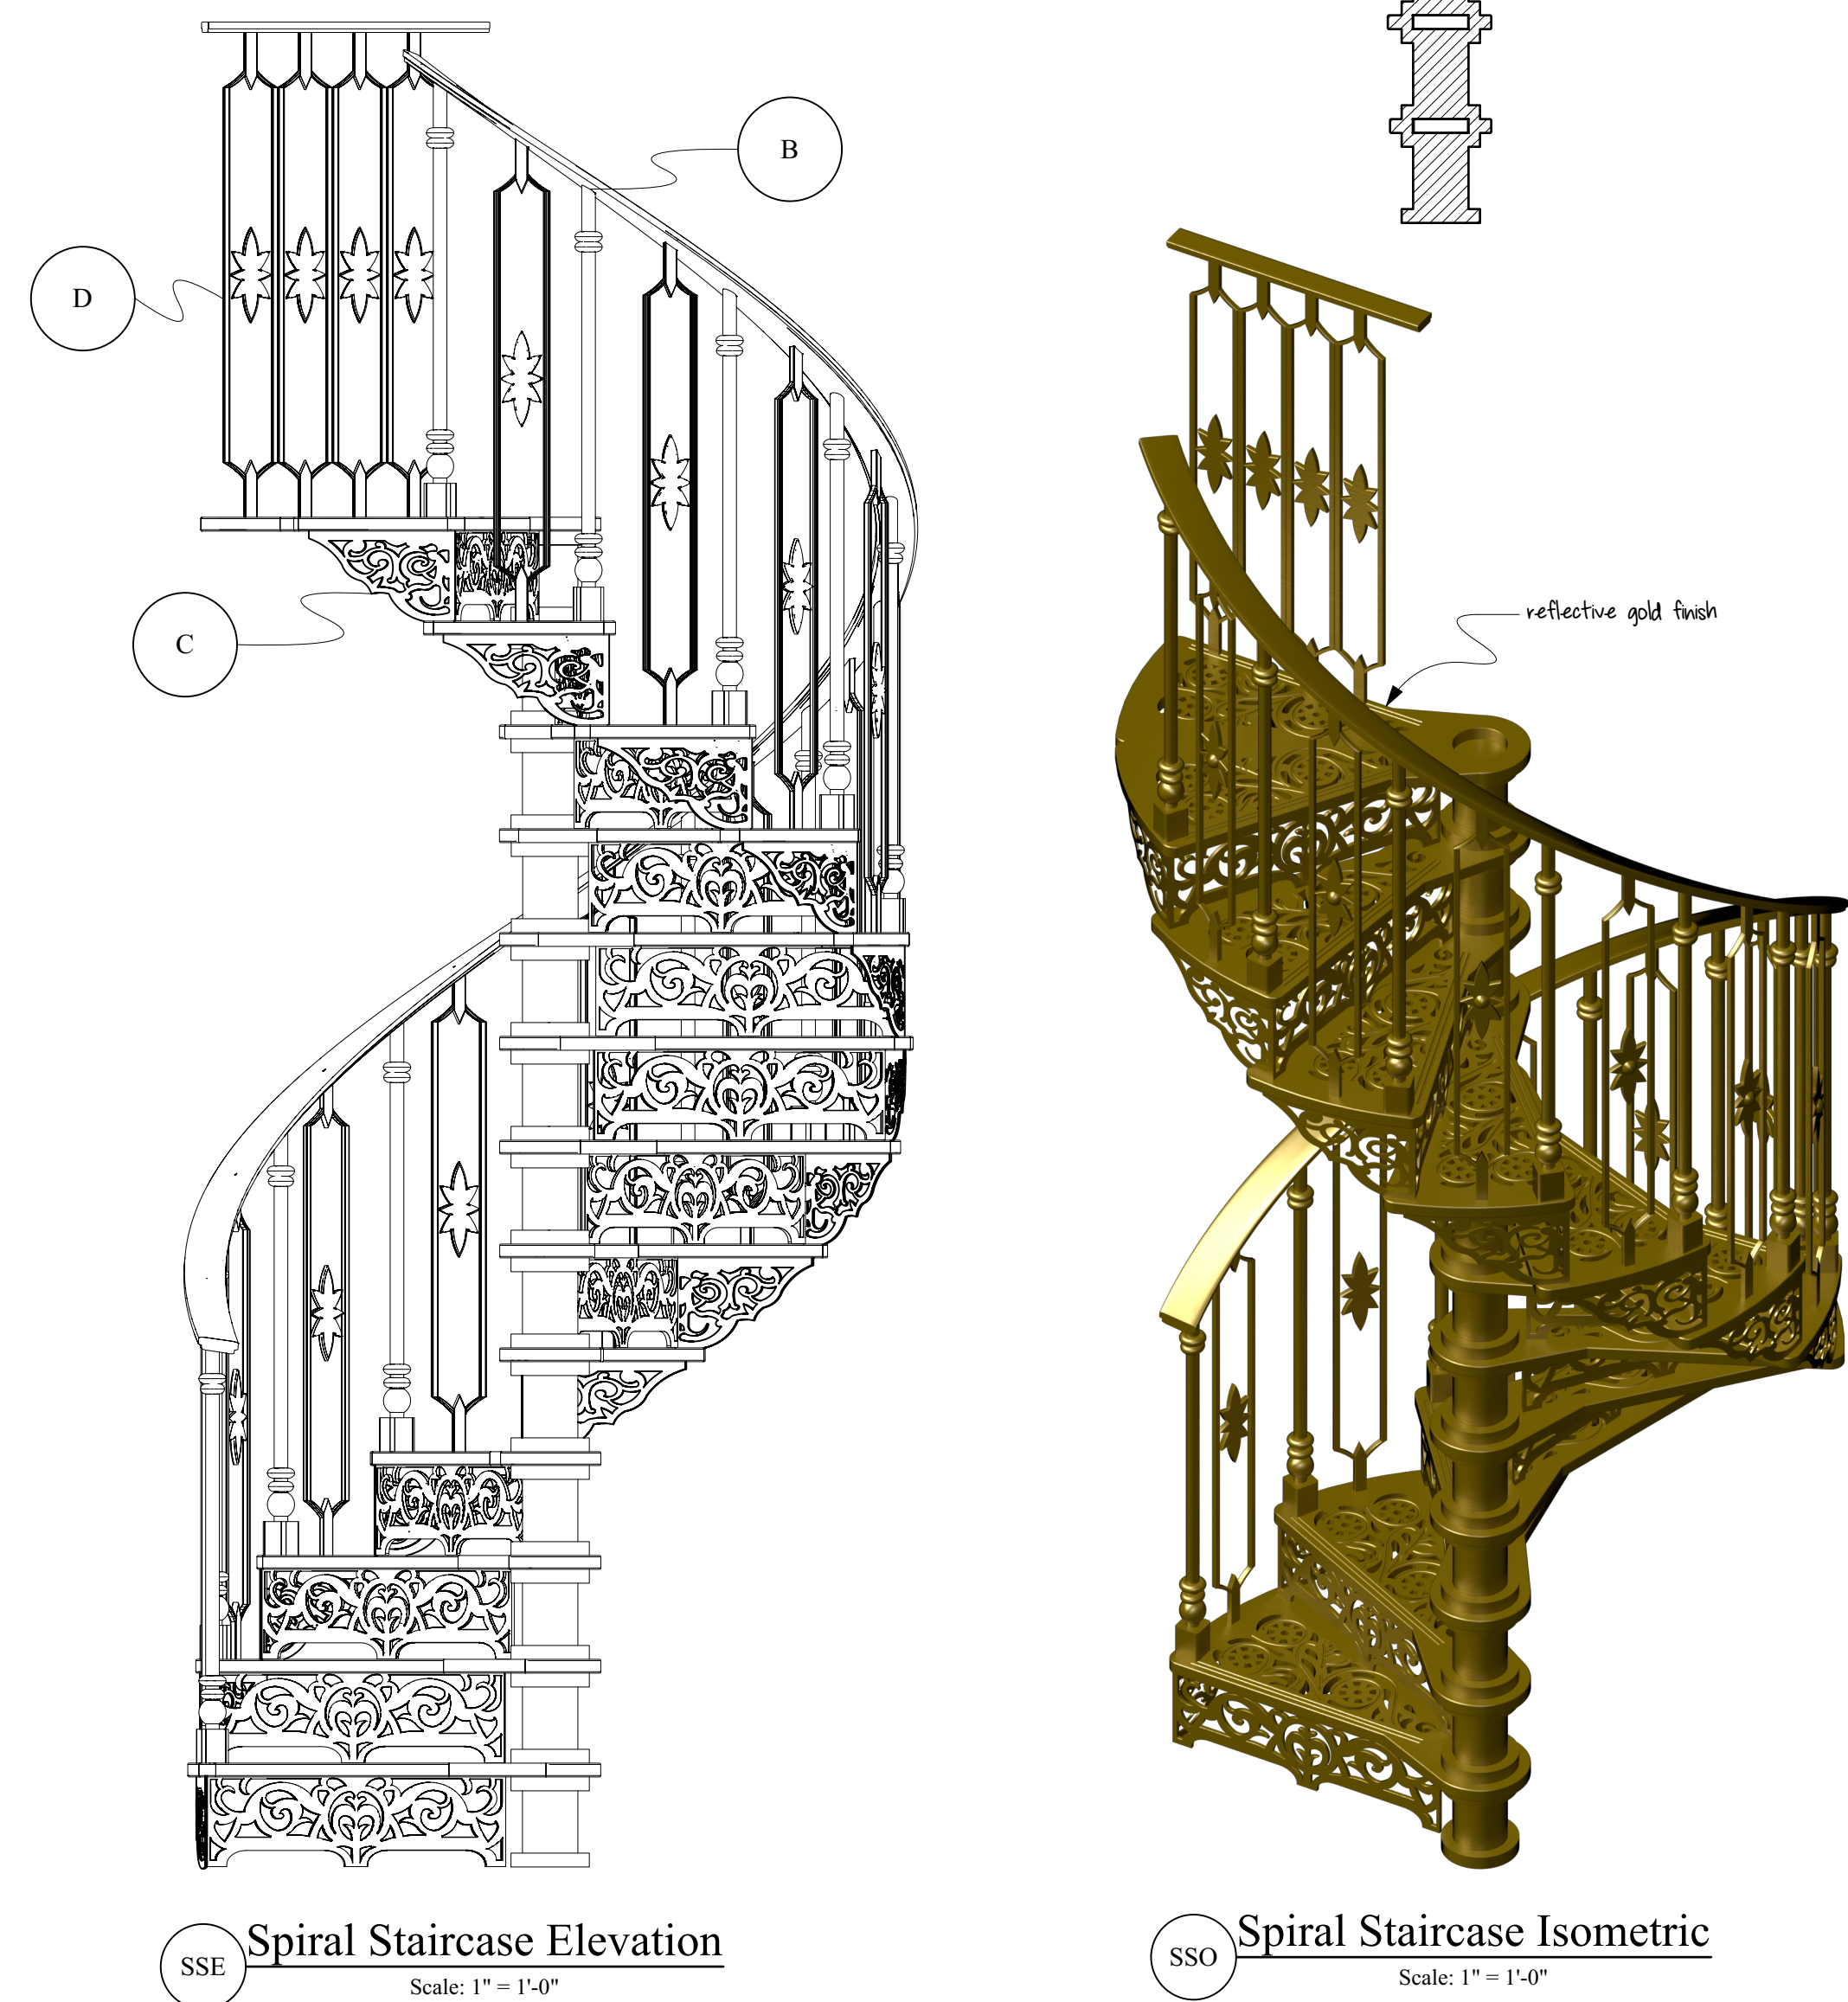


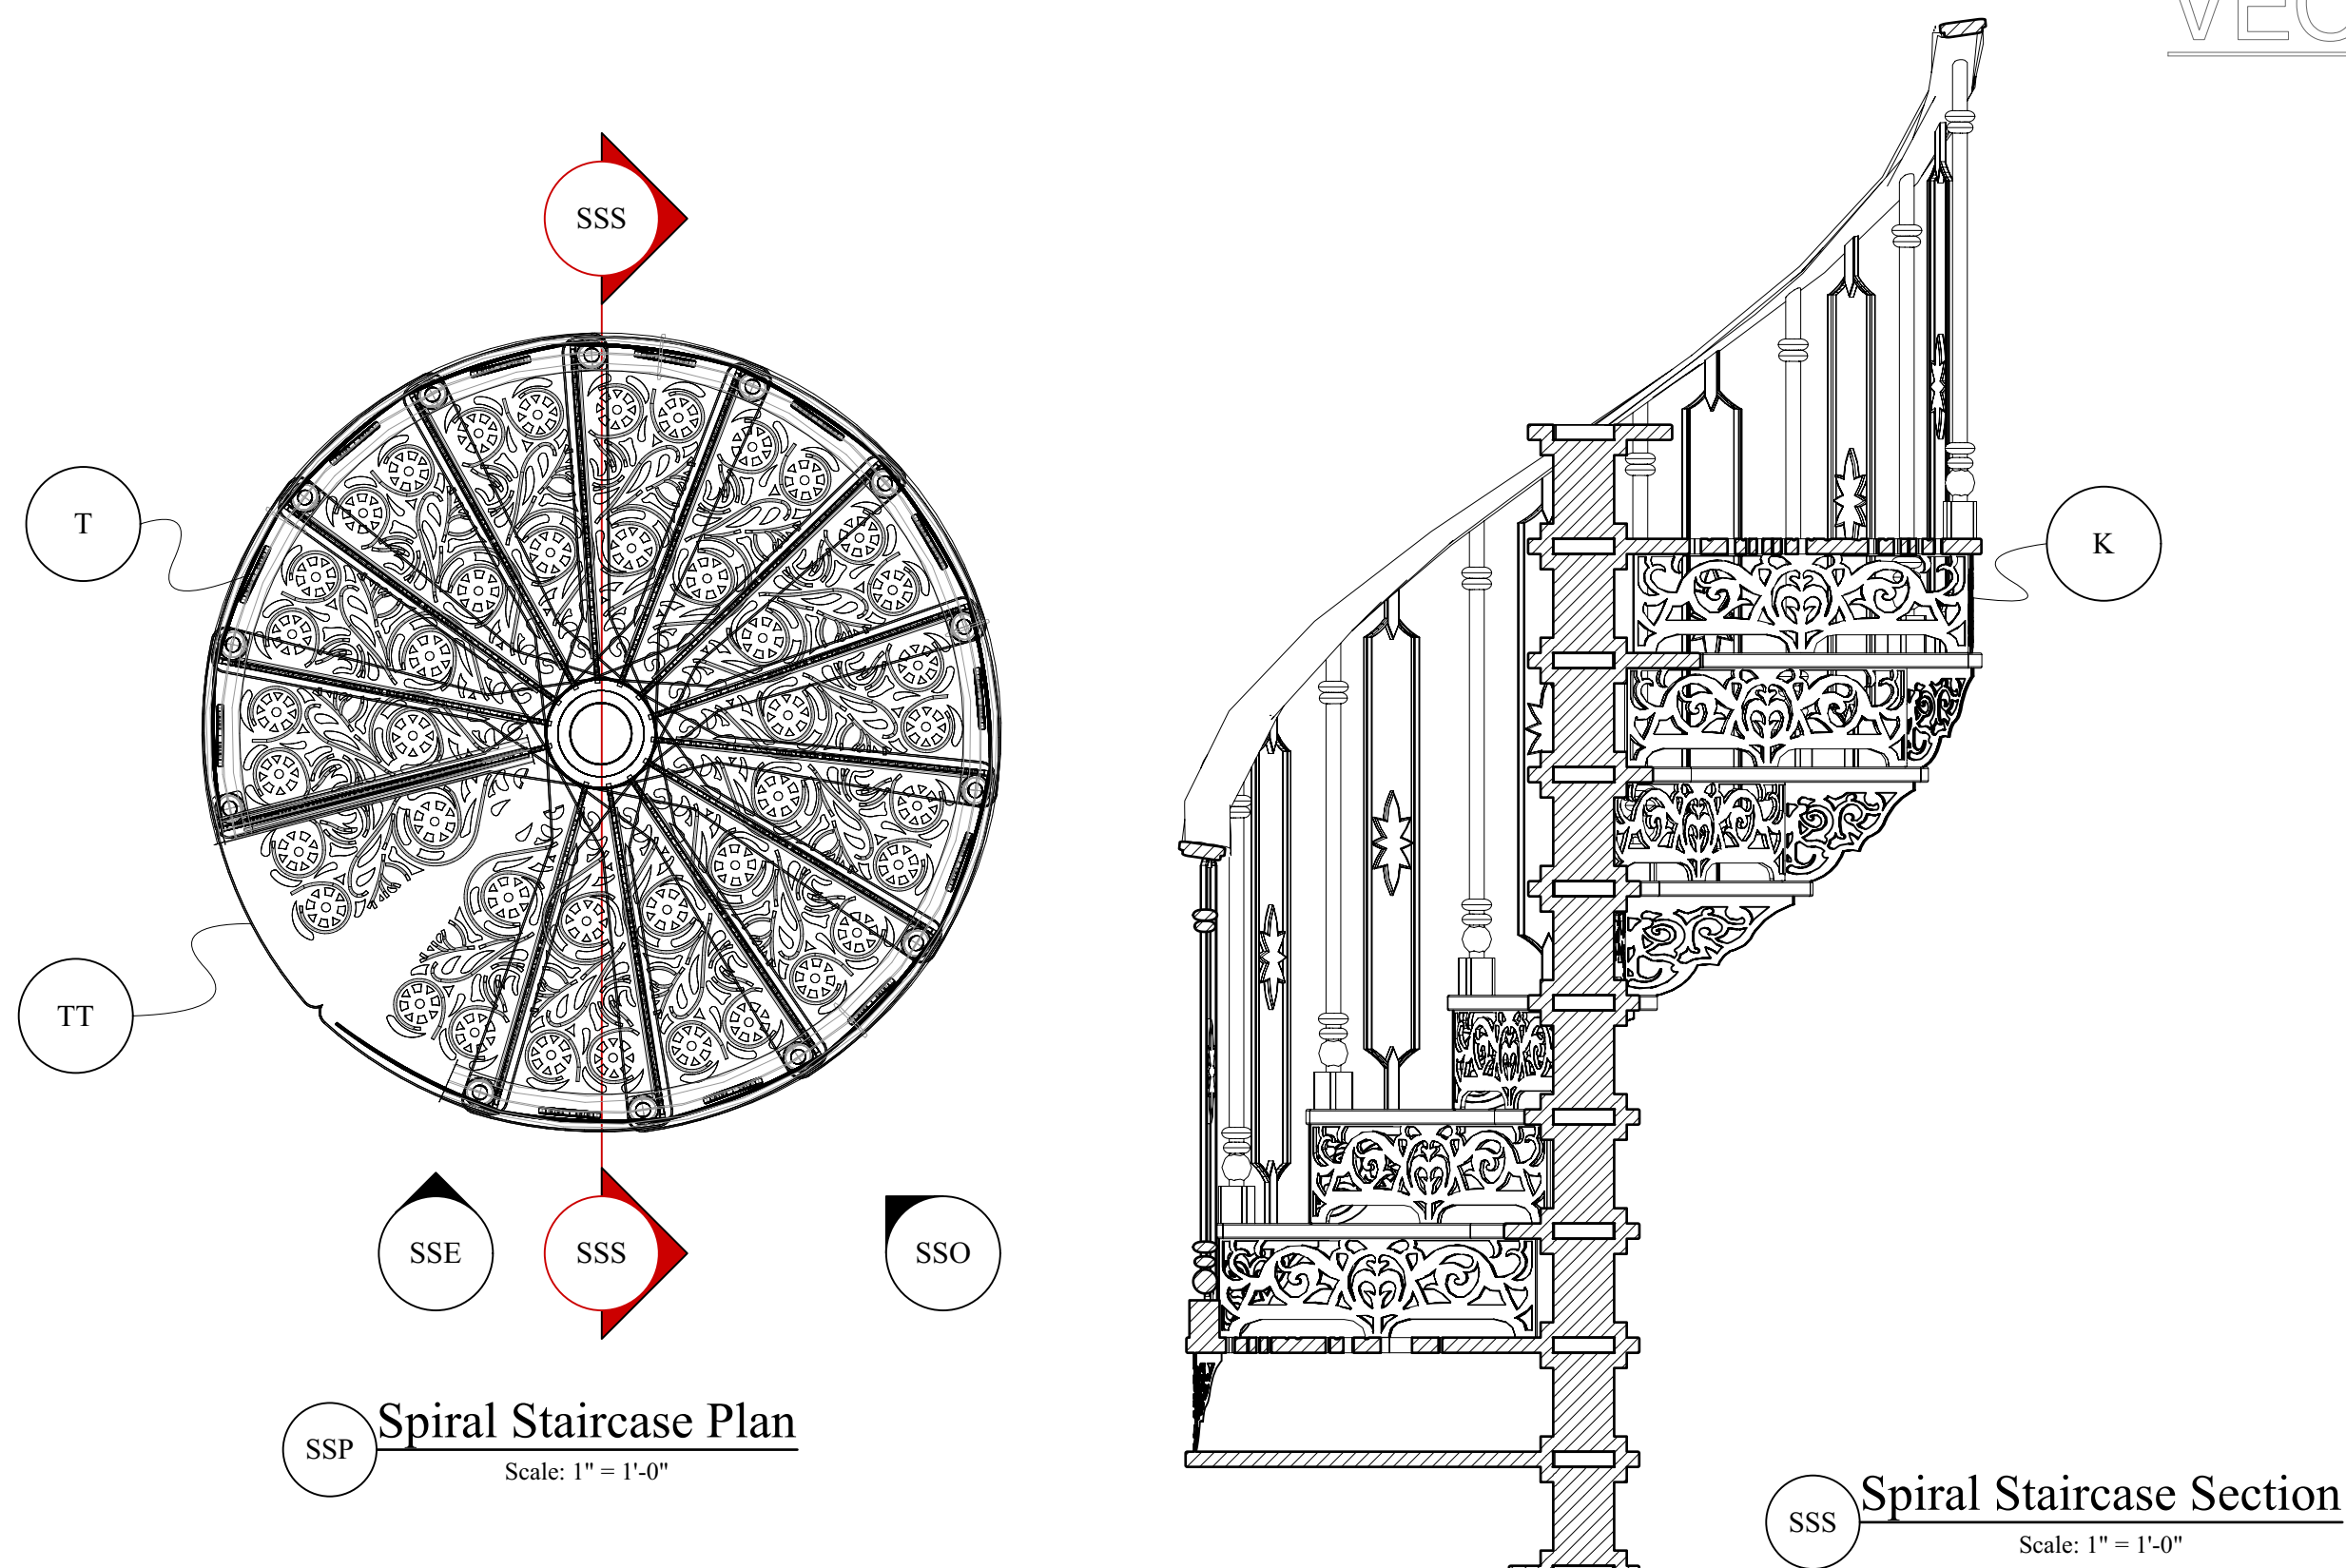


SPIRAL STAIRCASE PROJECT

University of
Nebraska-Lincoln


CAD for Theatre
Instructor: JD Madsen

Abbey Lynn Smith
abbeylynnsmith.com
abbeylynnsmith12@gmail.com
620.381.0187


DETAILS

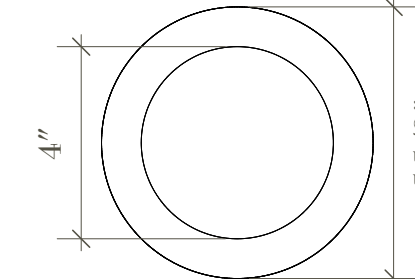

SPACER PLAN

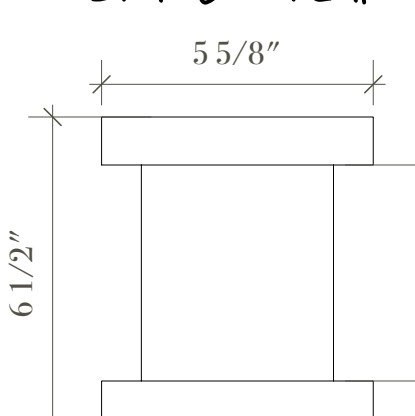

SPACER PROFILE

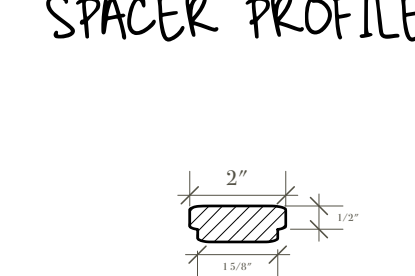

HANDRAIL PROFILE

SPIRAL STAIRCASE

Date: 10/27/22

Current Version: v1

Revisions

No.	Date	Revision Notes
1		
2		
3		

Drawn By:
Abbey Lynn Smith

Scale: AS NOTED
Plate #: 1 of 1